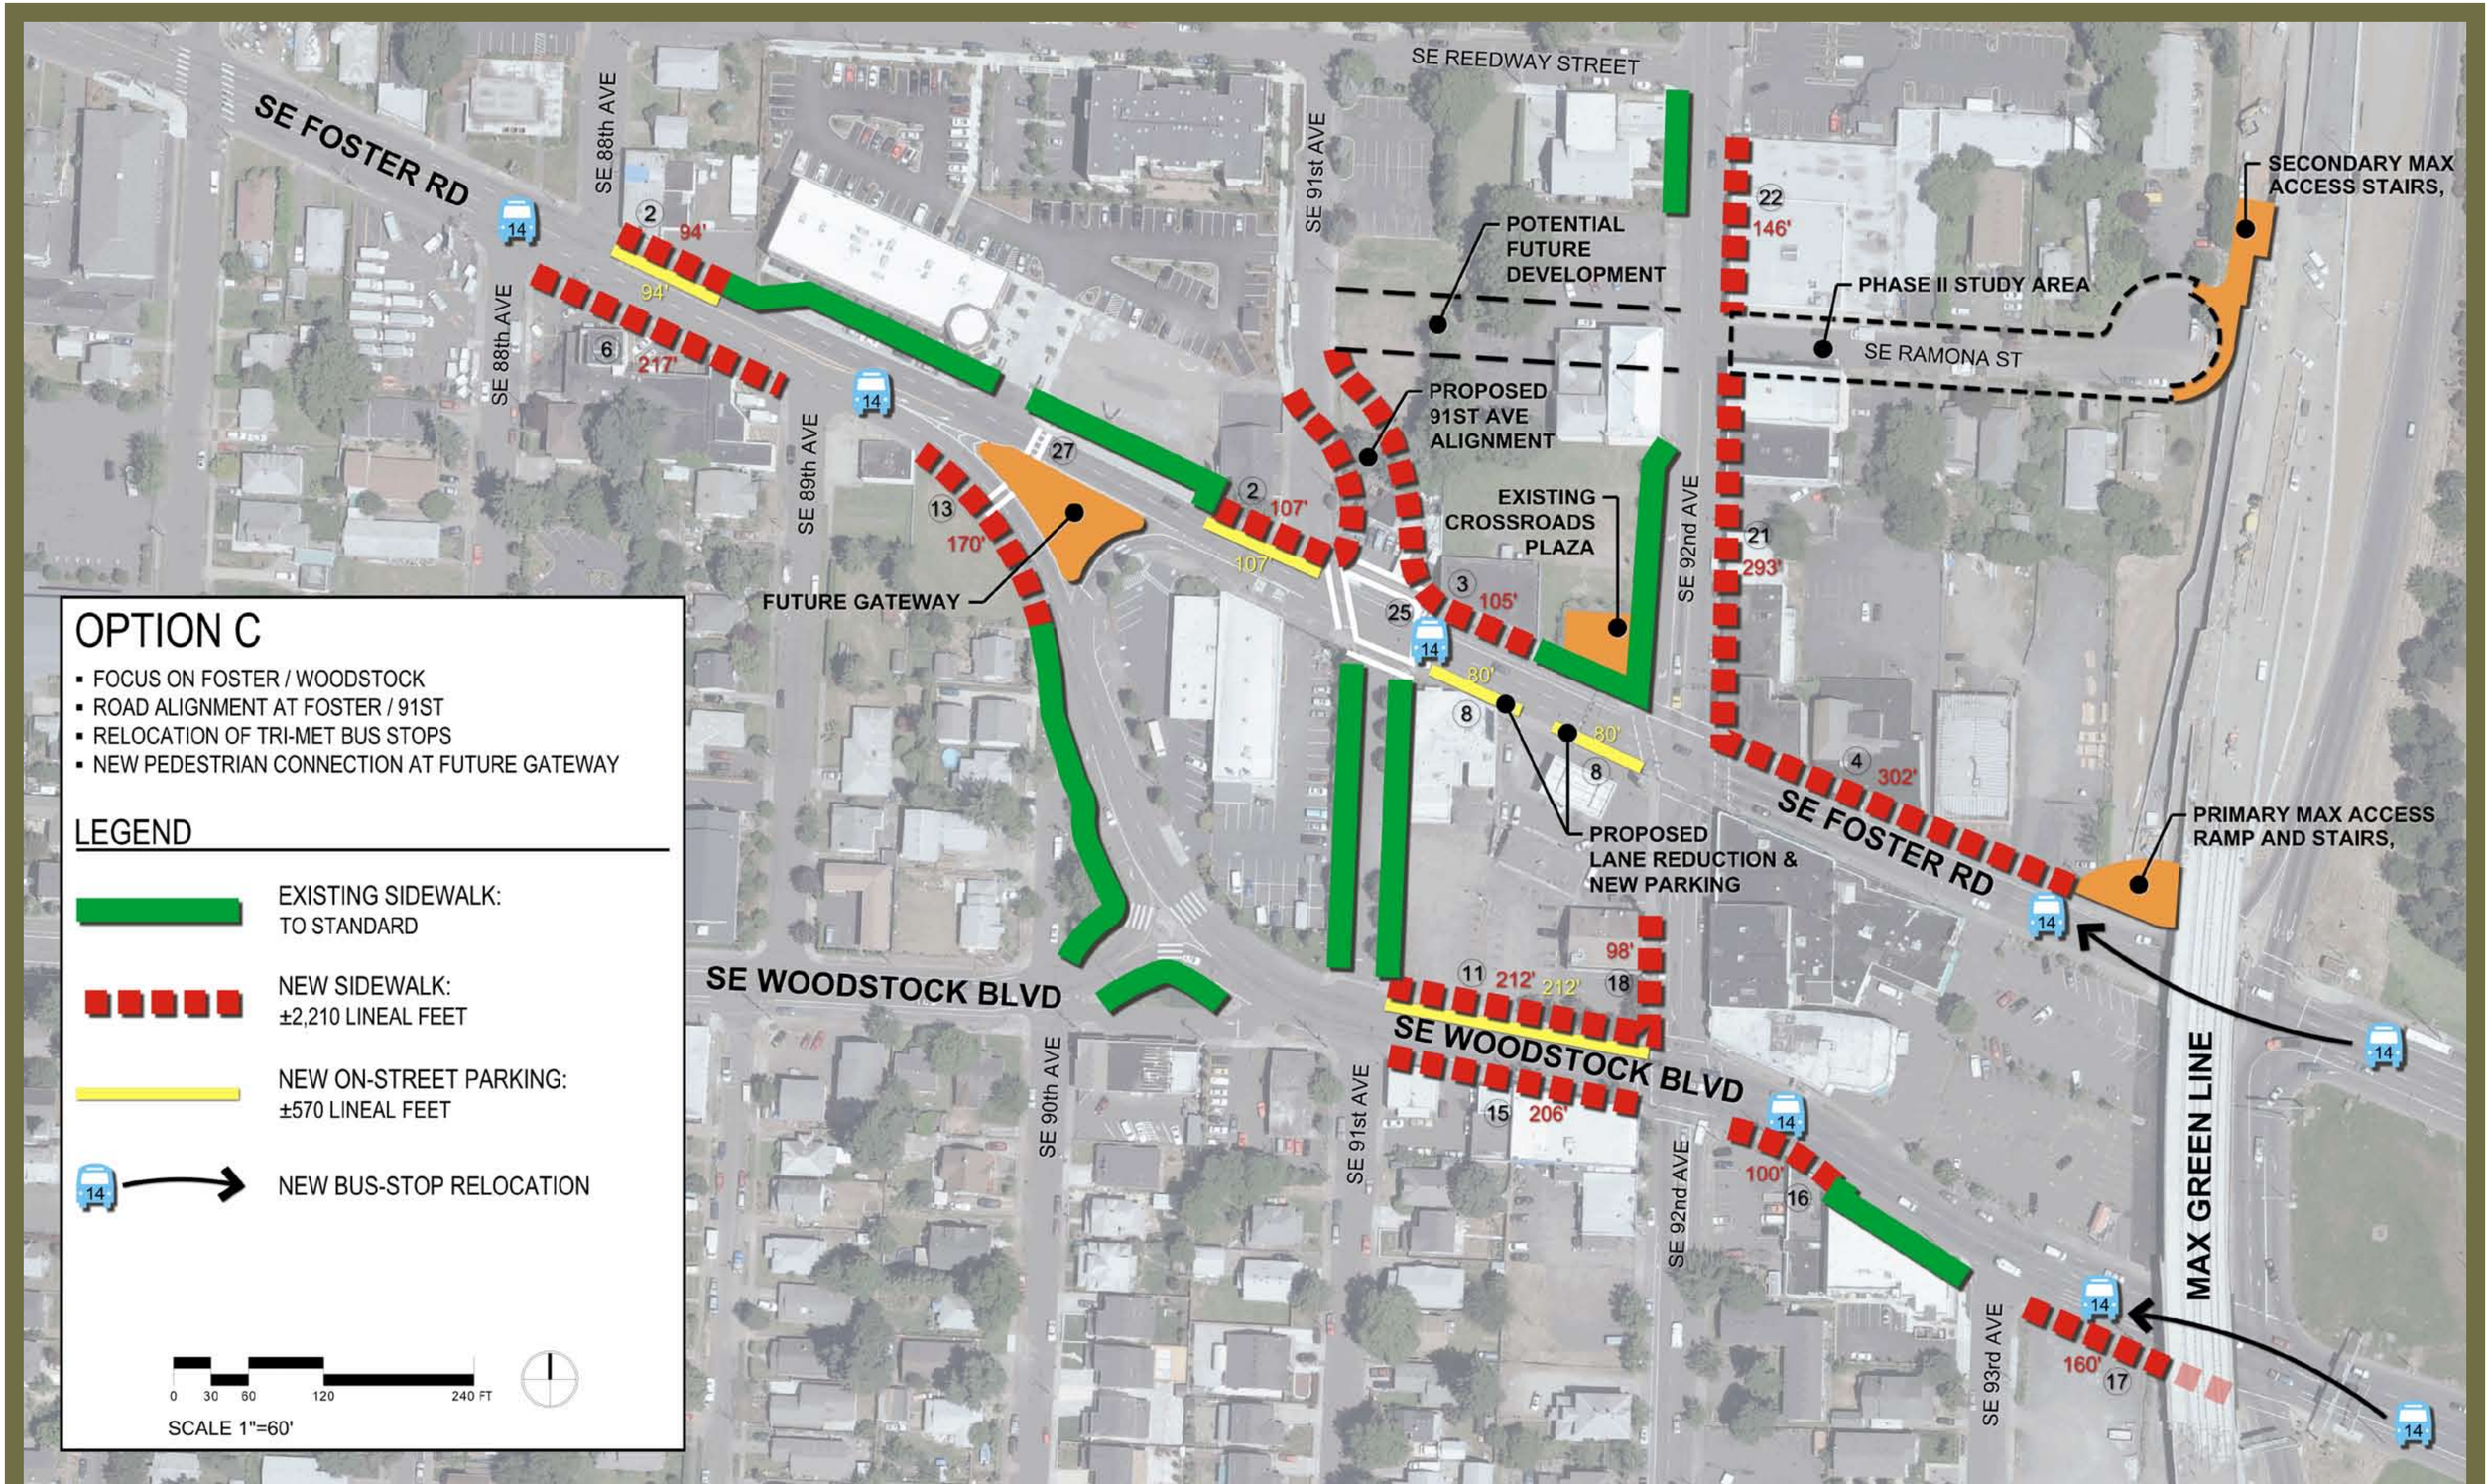

Koch Landscape Architecture

URAC-Endorsed Design Option

Lents Town Center Streetscape Enhancement Project - December 2, 2009